

MAHARASHTRA UNIVERSITY OF HEALTH SCIENCES, NASHIK

INFRASTRUCTURE DETAILS

This Annexure to be verify at time of inspection by assessors

ALL SUPPORTING DOCUMENT POINT WISE IN CLEAR VISBLE MUST BE UPLOAD ON WEB SITE

Sr. No.	Particulars to be verified	Details on College Website	Adequate/ Inadequate
	College		
1	(All document must be available on web site) Land details: Total land, owner, unitary or not, NA of all land, 7/12 extracts of all land (Applicable only to Private Colleges). (Verify land documents & Government permissions documents are uploaded on College Website. No Land/ Construction documents shall be submitted to the University. Only deficit information to be pointed out to the University).	Yes	
2	Total constructed area of college building Attached Completion Certificate with Map		
	(I) Administrative Section: Total Area 44605sq.ft (which includes) Principal Room, P.A. Room, Reception cum Visitors lounge, Meeting hall, Account section, Record and Central store etc.	Yes	
	(II) Lecture Halls: a) Total No. of Lecture Halls 14 . b) IT enabled, Audio / Video teaching Aids c) Total area for lecture Halls 13300 sqft	Yes	
	(III) Seminar or Conference or Examination Hall for nursing : a) Total Area 4500 .Sq.ft. b) Total Seating Capacity 500 c) Audio / Video System and Other Facilities 1000 sqft	Yes	
	(IV) Library:- (Evidences to be attached) a) Total Area : 2450 . sq.ft. Total No. of Books 3715. Distribution of books Capacity of Reading Hall :-for Students 200 . for Teachers 10 No. of Scientific Journals 22 .No. of News Papers/Research Journals 04 . Photo Copier Machine 01 . Drinking water & Washrooms. .	Yes	
	b) Digital Library : No. of Computers 20 Internet Facility Speed:- 500 mbps		
	(V) Teaching Departments: There shall be Five Teaching Departments as per MSR No. of departments 06 Departmental Area, No. of Books/ Charts / Models / Specimens (dry and wet) / Museum in each department information to be uploaded on college website.	Yes	
	(VI) Laboratories :- Laboratories : As per MSR (6400 Sq.ft.) Nursing Foundation and Medical Surgical Nursing Lab (1500 Sq.ft.), CHN (900 Sq.ft.), Nutrition (900Sq.ft.), OBG and Paediatric (900Sq.ft.), Pre-Clinical Science (900Sq.ft.), Advanced Nursing Skill Lab (900Sq.ft.), Computer Lab (1500Sq.ft.), with 1:5 computer as per Intake capacity, AV Aids, well Equipped Lab must have Mannequins, Articles & Beds as per MSR & INC Norms	Yes	

Principal

Dr. Panjabrao Deshmukh
Nursing Institute, Amravati

Member Of LIC

Chairman of LIC

Member Of LIC

VII. Central Clinical Laboratory details (all Relevant information on hospital letter head to be uploaded on web site) Well-equipped with separate sections for Pathology, Biochemistry and Microbiology. Attached toilet shall be there for collection of urine samples. Other diagnostic tools for ECG or TMT etc. shall be Provided.	Yes	
VIII. Radiology or Sonography Section:- :- (all Relevant information on hospital letter head to be uploaded on web site) Radiologist chamber, X-ray room, Dark room, film drying room, store room, patients waiting and dressing room, reception or registration or report room.	Yes	
IX. Labor Room :- Average Deliveries conducted annually/Monthly/ Daily as per Birth record maintained by hospital:- (information to be available on web site)	Yes	

BASIC DETAILS ABOUT INFRASTRUCTURE CHECK LIST

PARTICULAR TO BE VERIFY BY ASSESOR	YES / NO	Remark
Certified Copy of Location Of College Building Address by Government authority (Search Report) to be uploaded at website	Y	
Certified Copy of Location Of Hostel Building Addressed by Government authority (Search Report) to be uploaded on website	Y	
Is Separate College Building Not Available { Attach resolution of Trust /owner for Area Allocation } to be uploaded on website		
Is Separate Hostel Building Available { Attach resolution of Trust /owner for Area Allocation } to be uploaded at website	Y	
Authorized Building Plan approved by Competent Authority to be uploaded at website	Y	
Availability of Building Completion (College / Hostel) Certificate by Competent Authority to be uploaded at website	Y	
Lease or Rent Agreement of College if Required to be uploaded at website		
Provision Of Fire Safety Measure as per standard norms of Government		
Fire Safety Certificate for College , Hostel And Hospital to be uploaded at website	Y	
General Student Safety Measures done in Building as per norms	Y	
Provision for facility Physically Challenged Students	Y	
OTHER INFRASTRUCTURAL PROVISIONS	YES/NO	REMARK
Playground (Playground should be spacious for outdoor sports like volleyball, football, badminton and for athletics)	Yes	
Provision for Physical Teacher for Student in College And Hostel	Yes	
Garage (Garage should accommodate a 50 seated vehicle)	Yes	
Gymnasium Facility to be uploaded on website	Yes	

Any Other Remarks (Please Specify) :-

Here by I declare all relevant document uploaded are clear and visible on web site are true as per my best knowledge:-

Date:-

Chairman of LIC

Member Of LIC

Dean/ Principal Stamp & Signature

Member Of LIC

2

OFFICE OF THE SHRI SHIVAJI EDUCATION SOCIETY, AMRAVATI

Letter No: SSSES/H.Edu/8/3/476/2010

Date: 17/02/2010

To,
The Principal
Dr. P.D. Nursing Institute
Amravati.

Subject: Allotment of the Land and Building to Dr. Panjabrao Deshmukh Nursing Institute, Amravati on permanent basis.

Reference: 1) Your Letter No.1079-80 dated.03/02/2010.

2) Copy of the Resolution No.18 passed by Executive Council in its Meeting dated.24/11/2003.

On the subject mentioned above, this is to inform that Dr. Panjabrao Deshmukh Nursing Institute, Amravati is started from the academic session 2007-08 by Shri. Shivaji Education Society, Amravati. For this Nursing Institute, the old building of Dr. Panjabrao alias Bhausahb Deshmukh Memorial Medical College, Amravati is allotted to Dr. Panjabrao Deshmukh Nursing Institute, Amravati on permanent basis.

You are also intimated that the valuation of the said building should be done and as per rule, the rent of the building should be deposited in the society office before 31st March every year.

Sd. Ashok Raut
I/c Secretary
Shri.Shivaji Edu.Society.Amravati

Copy forwarded to the information:

- 1) The Hon'ble President, Shri. Shivaji Education Society, Amravati.
- 2) The Treasurer, Shri. Shivaji Education Society, Amravati.

Copy to:

- 1) The Dean I/c, Dr. P.D.Memorial Medical College, Amravati
- 2) Shri Madhav Dhole, Engineer, Shri. Shivaji Education Society, Amravati.
- 3) Account Section, Shri. Shivaji Education Society, Amravati for information

(CERTIFIED TO BE TRUE)

(Secretary)
Shri.Shivaji Education Society, Amravati



ATTESTED

ATTESTED

Principal
Dr. P.D.N.I.Amravati

Principal
Dr. P.D.N.I.Amravati

OFFICE OF THE SHRI SHIVAJI EDUCATION SOCIETY, AMRAVATI.

Copy of the Resolution no.18 (4) passed by in the meeting no.13 of the Executive council of Shri. Shivaji Education Society, Amravati held on 24/11/2003.

Resolution no.18 (4):-

It has been decided that the courses of Physiotherapy (B.P.N.T) and B.Sc Nursing are to be started in Dr. Panjabrao Deshmukh Memorial Medical College, Amravati affiliated to Maharashtra University of Health Sciences, Nashik. The Dean of Dr. Panjabrao Deshmukh Memorial Medical College, Amravati is authorized to take action in this respect.

Proposer:- Dilip B Ingole (Vice President)

Secunder:- G. K. Ingole (Treasurer)

Sd/ V.R.Dhotre

Chairman, Meeting no.13, Date: 24/11 2003
President, Shri Shivaji Edu. Society, Amravati

Sd/ S.O. Bunde

Secretary, Shri Shivaji Edu.
Society, Amravati

Copy to:-

The Dean, Dr. Panjabrao Deshmukh Memorial Medical College, and Amravati.
For information and necessary action.

(CERTIFIED TO BE TRUE)

(Secretary)


Shri.Shivaji Education Society, Amravati.




ATTESTED

ATTESTED

Principal
Dr. P.D.N.I.Amravati

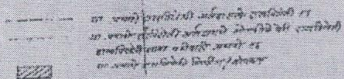

Principal
Dr. P.D.N.I. Amravati

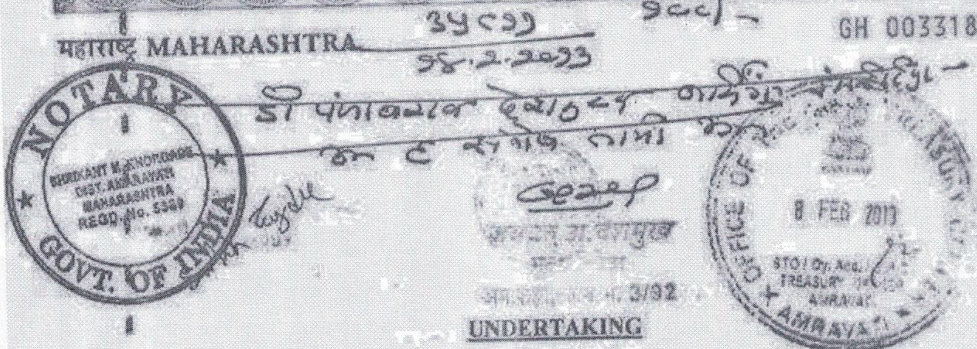

To,
The Hon'ble President,
Indian Nursing Council,
Combined Councils Building,
Kotla road, Temple Lane,
New Delhi-110002

Subject: Undertaking about ownership of Land and Building allotted to
Dr. Panjabrao Deshmukh Nursing Institute, Amravati run by Shri.
Shivaji Education society, Amravati.

V.R.S. No. 35/2013
20/02/2013

I, Vinayak Govindrao Bhamburkar, Secretary of Shri. Shivaji Education Society, Amravati undertakes as follows:

- 1) That Shri. Shivaji Education Society, Amravati is registered under the provisions of the societies Registration Act and under the provisions of Bombay Public Trusts, Act 1950 bearing P.T.R. No.F89

Notary

HRIKANT M. KHORGADE
NOTARY Advocate For
Amravati District (M.S.) India

P.T.O.


.....2.....

- 2) Shri. Shivaji Education Society, Amravati run the Schools and colleges including the Medical College, Engineering college & the Polytechnic in throughout Vidarbha region of Maharashtra State.
- 3) That the Land and the Building in which Dr. Panjabrao Deshmukh Nursing Institute is being run by Shri. Shivaji Education Society, Amravati is owned by the society and is permanently allotted to the Nursing College vide Resolution no. 18(4) dated. 24/11/2003 vide this office letter No.SSES/H.Edu./3/476/2010 dated.17/2/2010. Land Map and Blue Print of the construction along with copy of Resolution no. 18 (4) dated. 24/11/2003 are enclosed herewith.
- 4) That the above undertaking is given on the basis of the information and office records which are believed to be true and correct.

Notary

N.R.S. NO. 355/2013
20/02/2013

Date: 18.02.13
Place: Amravati

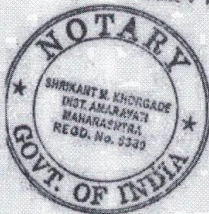


THIS DOCUMENT
CONTAINS 02 PAGES



Shri Shivaji Education Society
SECRETARY
Shri Shivaji Education Society.
2 AMRAYATA.
18/2/13

SIGNED BEFORE ME

Khorgade 20/02/2013
SHRIKANT M. KHORGADE
NOTARY Advocate For
Amravati District (M.S.) India

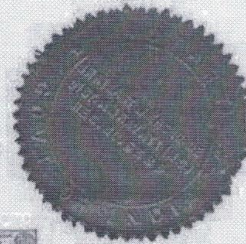

LICENSE CERTIFICATE

TOWN PLANNING & VALUATION DEPARTMENT

BRANCH OFFICE AMRAVATI.

(Maharashtra Regional & Town Planning Act, 1966.)

Under Rule No. 6.4 of the standardised Development Control and Promotion Regulations sanctioned by the Government of Maharashtra vide Notification No. TPS-1812/157/CR-71/12 Reconstruction No.34/12/RP-13 dated 21st November 2013 and applicable for the "sanctioned Regional Plan of Amravati District Region", the undersigned issues the License to carry out the works under Rule 6.3 and as given in Appendix 'C' and the competence as mentioned against Licencee's category along with the duties and responsibilities of Licensed Technical. Personnel mentioned in C- 6.3

Name : **Shri Bhushan Vinodrai Padia**
Postal Address : **"Shri Niwas", Amba Peth
Amravati.**

E Mail Address :
Phone /Mobile : **9422842718**
License No. : **R.P.Amt/Er-1/49/2016**
Valid Upto : **31st December 2018**
Category of Liscence **Engineer - 1**


License fee paid Rs. 3000/- (Vide Govt. Receipt No. 3627028 Dt. 25.10.2016)

Next due date of Renewal on or before dt. 01.01.2019

Out No. R.P.Amt License/ADM/ADTP.Amt./2105

Dt. 19/11/2016

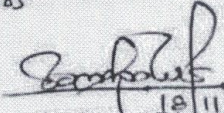


19/11/2016
Assistant Director of
Town Planning, Amravati.

(P.T.O.)

Bhushan Padia

Civil Engineer, Planner, Designer, Govt. Contractor

BUILDING COMPLETION CERTIFICATE

This is to certify that the construction of building and its related work of Dr. Panjabrao Deshmukh nursing institute run by Shri Shivaji education society, Amravati has been completed with all respects. It is the multistoried building located in the heart of Amravati city.


Owner :- Dr. Panjabrao Deshmukh Nursing Institute

Location :- Dr. Panjabrao Deshmukh nursing institute, Shivaji Nagar Amravati,
Maharashtra-444603


Built up area :- 44605.00 square feet

Blue print :- Certified by Mr Bhushan V. Padia Ambapeth, Amravati.

Licence Number R.P.Amt/Er-1/49/2016

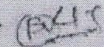
BHUSHAN V. PADIA
Civil Engineer, Planner
Ambapeth, Amravati
T.P.Lic.No./R.P.AMT/49/ER-1/2016

ATTESTED

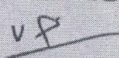
Principal
Dr. P.D.N.I. Amravati

Near Gopal Krishna Mandir,
Ambapeth, Amravati
0721-2678502, 9422842718

e-TDS Intermediary

Sep 16, 2014

File ID: 31167 / TAN/IGSTR/6091403

TPUC/STU

Ref. No: 60174-00007501171/TAN/NEW

TO:
DR. PAMJADRAO DESHMUKH NURSING INSTITUTE
AMRAVATI
SHIVAJI NAGAR, SHIVAJI NAGAR
AMRAVATI
MAHARASHTRA-444603
TEL. NO. 91-9403403779

Dr. Pamjabrao Deshmukh Nursing Institute Amravati
Toward No. 437
Date 30/09/14
Sign. [Signature]

Sir/Madam,

Sub: Allotment of Tax Deduction Account Number (TAN)
as per the Income Tax Act, 1961.

Kindly refer to your application (Form 49B) dated Sep 06, 2014 for allotment of Tax Deduction Account Number. In this connection, the following TAN has been issued to you/your organisation:

NGPD04746A

Please quote the same in all TDS challans, TDS certificates, TDS returns, Tax Collection at Source (TCS) returns as well as other documents pertaining to such transaction.

Quoting of TAN on all TDS returns and challans for payment of TDS is necessary to ensure credit of TDS paid by you and faster processing of TDS returns.

The above TAN should also be used as Tax collection at Source Account Number under Section 206CA.

Kindly note that it is mandatory to quote TAN while furnishing TDS returns, including e-TDS returns. e-TDS return will not be accepted if TAN is not quoted.

This supersedes all the TAX Deduction/Collection Account Number, allotted to you earlier.

Income Tax Department

This is a computer-generated letter. Hence, signature is not required.

Caution: Income Tax Department does not send e-mails regarding refunds and does not seek any taxpayer information like user name, password, details of ATM, bank accounts, credit cards, etc. Taxpayers are advised not to part with such information on the basis of e-mails.

ATTESTED

VP
Principal

माहीत अर्क न, २२/७०

राज्य : असम

जिल्हा : आययवती

सिद्धिहर : आमयवती		सिद्धिहर : आमयवती		सिद्धिहर : आमयवती	
मुद्रांक नं./ शीट नं.	शीट नं.	योग	मुद्रांक कमती	शायनाद आमयवती	शायनाद आमयवती
आमयवती		११००.४	२३		
२९ ११		११००.४			
		११००.४			

सुप्रियाविफार

मध्ये चारु घास-पावे नास
इवक उरु घास शाला,
[ज्योपरीत तपास आगला ज्योपरीत]

संस्कार

पट्टेदार

उत्तर भार

श्री निवासी एच.पुष्पेयान सोसायटीने २ वर्षांचा
आता स्टेलीयम इनारस बोल्डपास वाहिले,
पुढे स्वतःच व वनविभाग सविनयान मुम्बई
मि.३०-८-१९४९ आयचे अन्तर भुंज्यमान
१५५७० चौ.फुट जागा निवासी एच.पुष्पेयान
सोसायटी बांधून घेतून ठिक्की स्टेलीयम
कामेटी आमसुचिती ला ठिक्की घडून श्रेष्ठ बघी,
न.अधिकारी आमसुचिती.

ફત્તર શીરે

क्रमांक	व्यवहार	निलंबी बंड य क्रमशः	नवीन धारक नोंदणारी [पा] / स्टुडेंट्स [प] अथवा इतर [मात्र असल्यास [इ]	साक्षरता
१२/०४/२०२३	बाळागिर्ज्याने	के.२५१२	विद्यापीठ शिक्षा संकुल कार्यालय समिती आमचवती	सहोदर १२/०४/२०२३ नकुल बाळ- आमचवती

माहिती भरणाऱ्या : H.L. Patil

तपासणी करणारा

द्वितीयः नवकला

- (1) अर्थ धारण न
 (2) न
 (3) न
 (4) तब
 (5) तब
 दिनांक
 30/5

सालुका विधि-१०० रु. प्रति मा. मेस
शालुकायती प्रांति १०० रु.

ATTESTED ATTESTED

Principal

D.N.I. Amravat

Principal

Dr. P.D.N.I. Amravati

गोच

दिनांक - 23/4/08
राहणार - राहणार
यांचा मोजे - यांचा मोजे
नं. 36 बाबत चा मोजणी अर्ज आज दिनांक 23/4/08 रोजी प्राप्त झाला.

एक खिडकी अधिकारी
तालुका निरीक्षक भूमि अभिलेख,

ATTESTED ATTESTED


VR

Principal

Principal

Or P.D.N.I. Amravan

P.D.N.I. Amravan

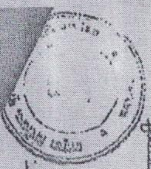

क-५/११

माध्यम शाळासाठी वकील विद्या सं. ३०, पुणे ४०, शा. ३०, मोरगाडी देवागिरी.

दि. २२.०२.०५

मोठ्याने दिनांक. २२/०२/०५


अखंडपणे मंजूर. श्री विजयते विठ्ठल मंगल शाळासाठी

मोठ्याने देकी दस्त

- १) श्री. रविशंकर देवगुडकर
- २) श्री. विजय देवगुडकर
- ३) श्री. अश्विनी मंगिराज देवगुडकर
- ४) श्री. बाळासाहेब मंगिराज देवगुडकर
- ५) श्री. देवगुडकर

दस्तावेज

- मा. प्रमाण शाळासाठी अखंडपणे शाळासाठी दस्त.
- मा. प्रमाण शाळासाठी अखंडपणे शाळासाठी दस्त.
- मा. प्रमाण शाळासाठी अखंडपणे शाळासाठी दस्त.

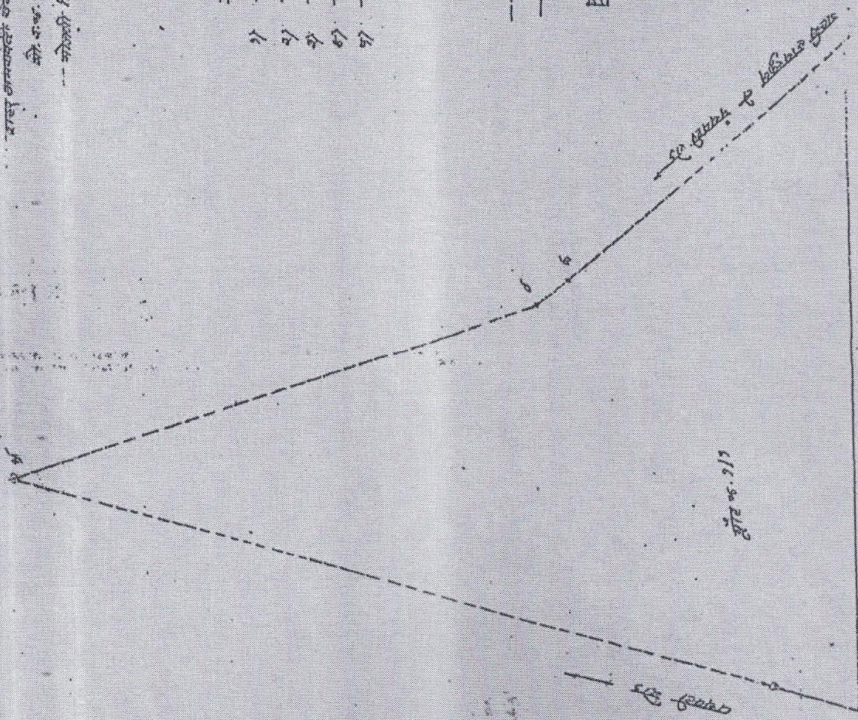

ATTESTED ATTESTED

Principal
Dr. P.D.N.I. Amravati

Principal
Dr. P.D.N.I. Amravati

			M / F	Unit Wise Distribution	Total no. of Beds
Ward-1	Dr. G.R. Dubey	TB-Chest	M	Unit-1	20
			F		20
		Total-40			
Ward-2	Dr. A.V. Saboo	Psychiatry	M	Unit-1	20
			F		20
		Total-40			
Ward-3-4 (Male)	Dr. A.V. Daphale		M	Unit-1	15
	Dr. S.H. Verma	Medicine-75	M	Unit-2	15
	Dr. P.R. Somwanshi	(Male)	M	Unit-3	15
	Dr. S.G. Vyas		M	Unit-4	15
	Dr. S.N. Bhasme		M	Unit-5	15
Ward-5-6 (Female)	Dr. A.V. Daphale		F	Unit-1	15
	Dr. S.H. Verma	Medicine-75	F	Unit-2	15
	Dr. P.R. Somwanshi	(Female)	F	Unit-3	15
	Dr. S.G. Vyas		F	Unit-4	15
	Dr. S.N. Bhasme		F	Unit-5	15
		Total-150			
Ward 7-8	Dr. S.K. Kadu	Opthal-40	M + F	Unit-1	40
	Dr. S.K. Tiwari			Unit-2	30
Ward 9-10	Dr. R.H. Nistane	Peds- 90	M + F	Unit-2	30
	Dr. K.Y. Vithekar			Unit-3	30
		Total-90			
Ward 12 (Ortho-Male)	Dr. G.N. Pundkar	Ortho-45	M	Unit-1	15
	Dr. R.W. Baitule	Male	M	Unit-2	15
	Dr. S.V. Jaiswal		M	Unit-3	15
Ward 13 A	Dr. S.N. Agrawal	Skin-20	M	Unit-1	20
Ward 13 B	Dr. A.V. Kharaiya	ENT-15	M	Unit-1	15
Ward 14 Ortho (F)	Dr. G.N. Pundkar	Ortho-45	F	Unit-1	15
	Dr. R.W. Baitule	(Female)	F	Unit-2	15
	Dr. S.V. Jaiswal		F	Unit-3	15
Ward 15 A	Dr. S.N. Agrawal	Skin-20	F	Unit-1	20
Ward 15 B	Dr. A.V. Kharaiya	ENT-15	F	Unit-1	15
		Total Ortho-90, Skin-40, ENT-30			
Ward 11	Dr. P.S. Junghare	Labour-20	F	Unit-1	6
	Dr. S.A. Bijwe		F	Unit-2	6
	Dr. S.A. Bhuyar		F	Unit-3	8
Ward 16	Dr. P.S. Junghare	Gyn-35	F	Unit-1	12
	Dr. S.A. Bijwe		F	Unit-2	12
	Dr. S.A. Bhuyar		F	Unit-3	11
Ward 17	Dr. P.S. Junghare	Obst-35	F	Unit-1	12
	Dr. S.A. Bijwe		F	Unit-2	12
	Dr. S.A. Bhuyar		F	Unit-3	11
		Total-90			
Ward 18-19 (Male)	Dr. N.P. Umale		M	Unit-1	15
	Dr. R.M. Mulmule	Surgery-75	M	Unit-2	15
	Dr. A.V. Darokar		M	Unit-3	15
	Dr. V.N. Bijwe		M	Unit-4	15
	Dr. Madhuri Barabde		M	Unit-5	15
Ward 20-21 (Female) surgery	Dr. N.P. Umale		F	Unit-1	15
	Dr. R.M. Mulmule	Surgery-75	F	Unit-2	15
	Dr. A.V. Darokar		F	Unit-3	15
	Dr. V.N. Bijwe		F	Unit-4	15
	Dr. Madhuri Barabde		F	Unit-5	15
		Total-150			
				Total	760
					25
Emergency	Medicine	Emergency Med.			4
Casualty ICU	Dr. P.R. Somwanshi	& Casualty ICU			
		Total-30			
				Total	790
Unit	Incharge			Intensive care	Beds
Cardiac ICU	Dr. A.V. Daphale		M + F	Cardiac ICU	10
RICU	Dr. A.V. Daphale		M + F	RICU	10
SICU	Dr. N.P. Umale		M + F	SICU	10
Gyn. ICU	Dr. P.S. Junghare		M + F	Gyn. ICU	10
NICU	Dr. S.K. Tiwari		M + F	NICU	10
PICU	Dr. S.K. Tiwari		M + F	PICU	10
RICU	Dr. G.R. Dubey		M + F	RICU	10
				Total	70

ATTESTED

V-P

Principal
P.D.N.I. Amravati

①
BUILT UP AREA OF
DR. PANJABRAO ALIAS BHAUSAHEB DESHMUKH MEMORIAL MEDICAL
COLLEGE.
SHIVAJI NAGAR, AMRAVATI.

Sr. No	Description of Buildings	Built up Area
1	OPD Building with (Phase 1 construction)	
A	1. Ground Floor. Medicine, Surgery, Ophthalmology, Gynaec, Psychiatry, Ophthalmology and CCL, OPD, Registration and Waiting.	2653.25 Sqm.
	2. Ground Floor OPD Extension of waiting Including porch.	216.80 Sqm.
	3. T.B.OPD Extension Ground Floor. OPD Extn Porch	223.13 Sqm.
B	1. First Floor : CBL	496.40 Sqm.
	2. First Floor Extension for OPD : ENT, Dermatology, Dental & Paediatrics OPD.	851.42 Sqm.
2	"A" Block Building with (Phase 1 Construction)	854.25 Sqm.
	1. Ground Floor : X - Ray Dept., Sonography Dept. Radiology Dept., Scanning, Physiotherapy Dept.	
	2. First Floor : Blood Bank and PSM Dept.	937.72 Sqm.
	3. Second Floor : Medicine Ward No. 4/Old/New as Pediatric Ward	937.72 Sqm.
3	"D" Block Building with (Phase 1 Construction)	
	1. Ground Floor. : Ward No. 1 and Two Lecture Theatre with 120 Capacity each.	741.60 Sqm.
	2. First Floor : Ward No. 2 and One Lecture Theatre with 120 Capacity.	825.20 Sqm.
	3. Second Floor : Ward No. 3 and One Lecture Theatre with 120 Capacity.	825.20 Sqm.
4	"E" Block Building with (Phase 1 Construction)	
	1. Ground Floor : Casualty, Stair Case & Lift.	204.49 Sqm.
	2. Extension of Casualty and Waiting for Radiology Dept.	310.88 Sqm.
	3. First Floor : Paediatric Dept. Staircase & Lift.	174.50 Sqm.
	4. Extension above ground floor of casualty.	257.00 Sqm.
	5. Second Floor : Medicine Dept, Stair case & Lift.	174.50 Sqm.
	6. Third Floor : Resident Doctor's Hostel, Stair cases & Lift.	174.50 Sqm.
	7. Fourth Floor : Resident Doctor's Hostel. Staircase & Lift.	174.50 Sqm.
	8. Fifth Floor : Resident Doctor's Hostel, Stair case & Lift.	181.85 Sqm.
	9. Sixth Floor : Resident Doctor's Hostel, Stair case & Lift.	181.85 Sqm.
	10. Seventh Floor : Over head Water Tank (E.S.R.) Stair case & Lift.	189.21 Sqm.
	11. Extra Balcony Area.	232.57 Sqm.
	Total C.O.	11,818.54

ATTESTED
Principal
Dr. D. N. Amravati

(2)

B.F.

Department's Bulding (Phase II Construction)	11,818.54
Ground Floor :	
1. Pathology Dept., Museum, Ramp & Corridor.	1390.55 Sqm.
2. Ward No. 5 & Paying rooms Part - I	747.732 Sqm.
3. Paying Rooms Part - II	141.629 Sqm.
4. First Floor : OT Unit, ICCU, Anaesthesia Dept. & Corridor.	1390.55 Sqm.
5. Second Floor (Phase IV Construction) : OT Unit, ICCU Unit, Ramp & Corridor.	1390.55 Sqm.
Phase III Construction. First Floor :	747.732 Sqm.
1. Ward No. 6 and Paying Room Part - I	141.629 Sqm.
2. Paying Room Part - II	747.732 Sqm.
3. Second Floor : Ward No. 7 and Paying Rooms.	
Auditorium	646.74 Sqm.
Animal House Proposed	138.45 Sqm.
Electric Room And Canteen.	177.288 Sqm.
Administrative Building & Dept. Buildings with	
1. Basement : Store	663.72 Sqm.
Staircase	60.00 Sqm.
2. Ground Floor : Administrative Block And Microbiology Dept.	1658.79 Sqm.
3. First Floor : Forensic Medicine Dept. And Pharmacology Dept.	1658.79 Sqm.
Nurses Hostel Building with	
1. Ground Floor	505.91 Sqm.
2. First Floor	505.91 Sqm.
3. Second Floor	505.91 Sqm.
Mechanical Laundry Building.	140.57 Sqm.
Central Workshop Building	140.57 Sqm.
Urban Health Centre.	162.89 Sqm.
Rural Health Centre, Nerpingalai.	574.22 Sqm.
1. Girls Hostel Building No. 1 (G + 2)	3186.00 Sqm.
2. Girls Hostel Building No. 2 (G + 1) †	249.00 Sqm.
Boys Hostel (G + 2) Building.	2360.22 Sqm.

ATTESTED

G.O. 31851-6

Principal
Dr. P.D.N.I. Amravath

B.F.		③
18	1. Staff Quarters (College Premises) 2. Staff Quarters (Rural Institute Premises)	31,851.622 842.97 Sqm. 758.00 Sqm.
19	Dissection Hall and Mortuary Building : 1. Dissection Hall 2. Mortuary.	384.021 Sqm. 365.305 Sqm.
20	Interns Hostel Building. 1. Ground Floor 2. First Floor 3. Second Floor.	897.868 Sqm. 828.425 Sqm. 828.425 Sqm.
21	Respiratory Medicine, Dermatology Venerology & Laprosy & Psychiatry ward Building. 1. Ground Floor : Respiratory Medicine, Dermatology Venerology & Laprosy & Psychiatry ward. 2. First Floor : Medicine Ward. 3. Second Floor Medicine Ward. 4. Third Floor : Opehmi ? Ward.	1004.727 Sqm. 1004.727 Sqm. 1004.727 Sqm. 1004.727 Sqm.
22	1. Medical Superintendent Office (Ground Floor) 2. Central Sterilization Service Dept. (First Floor)	195.62 Sqm. 195.62 Sqm.
23	Residents Hostel Building Ground Floor & First Floor.	1730.12 Sqm.
24	Central Kitchen.	389.00 Sqm.
25	1. Anatomy And Biochemistry Dept. (Ground Floor) 2. Physiology Dept. (First Floor)	1512.99 Sqm. 1036.02 Sqm.
26	Lecture Theatre with 250 capacity and Examination Hall with 250 Capacity, Girls Common room and Boys Common Room.	774.11 Sqm.
27	General Medicine Department at Second Floor.	656.80 Sqm.
28	Central Library. 1. Ground Floor 2. First Floor.	854.40 Sqm. 852.00 Sqm.
29	Corridor (G + 2)	731.25 Sqm.
	Total	49,703.474

① Hospital = 24,187.612 sqm.
including OPD

② College = 12,312.104 sqm.

③ Hostels = 13,198.758 sqm.

Total = 49,703.474 sqm.

ATTESTED

V.P.

Principal

D. P.D.N.I. Amravati

कार्यालय, श्री शिवाजी शिक्षण संस्था, अमरावती

श्री.शिवाजी शिक्षण संस्था, अमरावतीच्या कार्यकारी परिषदेची सभा क्र ३७ दि.२६/५/२०२२ रोजीच्या सभेत मंजूर झालेल्या ठराव क्र ४४/४२ ची प्रतिलिपी.

श्री शिवाजी शिक्षण संस्था, अमरावती.

विषय:-४४/४२

जा.क्र.वि/१२/क्र.१०६५ दि.०५/६/२२

डॉ पंजाबराव देशमुख परीचारीका महाविद्यालय, अमरावती येथे नविन वर्गखोल्या, परीक्षा हॉल, विद्यार्थी प्रवेश खोली, गर्ल्स कॉमन रूम प्रसाधनगृहासह तसेच जिना, व्हरांडयासह या तळमजला व प्रथम मजला बांधकामाकरीता लागणाऱ्या किंमतीस मान्यता देण्याबाबत चर्चा करणे.

ठराव :-

डॉ पंजाबराव देशमुख परीचारीका महाविद्यालय, अमरावती येथे महाविद्यालयाच्या स्थानिक व्यवस्थापन समितीमध्ये मान्यता प्रदान केल्यानुसार बी.एस.सी. नर्सिंग वाढीव विद्यार्थी संख्या, एम.एस.सी. नर्सिंग तसेच एम.एस.सी. स्पेशलिटी इत्यादी करीता महाविद्यालयामध्ये नविन वर्गखोल्या, परीक्षा हॉल, जिना, व्हरांडयासह बांधकामाकरीता लागणारी एकुण अंदाजित किंमत रु ६२,९८,२००/- विद्युतीकरण व १८ टक्के जि.एस.टी. सह यास तसेच या बांधकामाच्या वर्तमानपत्रामध्ये जाहीरात देऊन कंत्राटदाराकडून निविदा बोलविण्यात याव्या व या बांधकामाकरीता लागणारा निधी संस्थेच्या मुख्य कार्यालयामध्ये महाविद्यालयाचा जमा असलेल्या निधीमधून करण्यास यापुर्वी कार्यकारी परिषद सभा क्र ३४ दिनांक १७/२/२०२२ मधील ठराव क्र ६६/५८ अन्वये मान्यता मिळालेली होती.

सदर प्रस्ताव सुधारीत करण्यात येऊन महाविद्यालयामध्ये नविन वर्गखोल्या, परीक्षा हॉल, विद्यार्थी प्रवेश खोली, गर्ल्स कॉमन रूम प्रसाधनगृहासह तसेच जिना, व्हरांडयासह या तळमजला व प्रथम मजला बांधकामाकरीता खालीप्रमाणे अंदाजित किंमत अपेक्षित आहे.

अ.क्र.	कामाचे विवरण	अंदाजित किंमत
१.	बांधकाम	रु ९९,४७,४२७/-
२.	जि.एस.टी. १८ टक्के	रु १६,४६,५३७/-
३.	विद्युतीकरण ७ टक्के	रु ६,४०,३२०/-
४.	कॉन्टीनजन्सिस २ टक्के	रु. १,८२,९४९/-
५.	वास्तुशिल्पज्ञ फी २ टक्के	रु १,८२,९४९/-
६.	विद्युत सल्लागार फी २.५० टक्के	रु १६,००८/-
	एकूण	रु १,९८,९६,९९०/-

पान नं. २ वर

Noted

V.P.
20/06/2022

Dr. Panjabrao Deshmukh
Nursing Institute, Amravati
Inward No. 984/2022
Date 20.6.2022
Sign. [Signature]

ATTESTED

Principal
Dr. B.D.N. Amravati

पान नं २ वर

वरील एकुण अंदाजित किंमत रु १,१८,१६,१९०/- यास मान्यता देण्यात येत असुन सदर कामाचे संस्था स्तरावर वर्तमान पत्रामध्ये जाहीरात देवुन निविदा बोलविण्यास तसेच या बांधकामाकरीता लागणारा निधी महाविद्यालयामधील उपलब्ध निधीमधुन करण्यास मान्यता देण्यात येत आहे.

ठराव सर्वानुमते मंजुर


स्वाक्षरी/- हर्षवर्धन प्र. देशमुख
सभाध्यक्ष, सभा क्र.३७ दि. २६/५/२०२२
तथा अध्यक्ष, श्री शिवाजी शिक्षण संस्था, अमरावती

स्वाक्षरी/- शेषराव शं.खाडे
सचिव,
श्री.शिवाजी शिक्षण संस्था, अमरावती.


: सत्यप्रत :

प्रतिलिपी:-


१) प्रचार्य, डॉ. पंजाबराव देशमुख परीचारीका महाविद्यालय, अमरावती हयांना माहिती व उचित कार्यवाही करीता खाना.

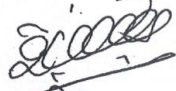
सचिव,
श्री.शिवाजी शिक्षण संस्था,
अमरावती

ATTESTED

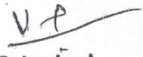
Principal
Dr. P.D.N.J. Amravati

कार्यालय
श्री राजाजी शिक्षण संस्था, अमरावती
अधिक क्र. 2/48/22
दिनांक 25/5/2022

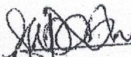Name of Work		Proposed Construction of PG building at Dr. Panjabrao Deshmukh Nursing college ,Amravati , Dist. Amravati.	
GENERAL ABSTRACT			
Sr. no.		Particulars	Amount in Rs.
Part A	1	Civil cost as per abstract for ground and first floor	91,47,428.00
Part B	1	7.00% Add 2% for Electrification	6,40,320/- 1,82,948.54
	2	2.00 Add 2% for contingencies	1,82,948.54
	3	Add 18% for GST	16,46,537.02
		Total Rs.	1,16,17,233 = 00 1,44,89,880.77
	4	Add 2% for Architectural Fees on total	1,82,949 = 00 2,23,197.22
		Add Electrical consultant charges 2.50%	16008 = 00
		Grand Total in Rs.	1,13,83,057.98
		say Rs	1,18,16,190 = 00 1,13,83,058.00
In Words Rs. One Crore Thirteen Lacs Eighty Three Thousands & Fifty Eight only.			
ARCHITECT:  25/05/2022			
Ar. Sanjay Deshmukh [CA-01-28122] M.Plg, M.Arch, FIIA Shilpkar Design & Planning Consultancy 19, christ colony,camp, Amravati. 9960791991(m), 8830518431(m)			

ATTESTED

U.P.
Principal
Dr. P.D.N.I. Amravati

Office of the Shri Shivaji Education Society, Amravati

Office Note

Date :- 25.04.2023

Subject:- Repairing & Renovation work of Principal toilet & Construction of Concrete Drain at Dr.Panjabrao Deshmukh Nursing Institute, Amravati. 1st & final bill.

1)Administrative approval:- Estimated cost Rs.9,30,843/- including 18% G.S.T. is approved by executive council meeting no.24,dt.10/11/2020, vide reso. no. 34/1/3.

3)Name of agency :- Shri Ajay Jagtap, Amravati.

4)Amount of schedule B:- Rs.9,30,843/- At par rate excluding 18% G.S.T.

5)Work order no.:- SSES/Const./12/959/2022, Dt.29/03/2022.

Contractor has submitted the 1st & final bill amount Rs.4,57,746/- considering at par and adding 18% G.S.T. total comes to Rs.5,40,140/-

After detailed checking bill comes to Rs.4,35,169/- and adding 18% G.S.T. Rs.78,330/- comes to Rs.5,13,499/-

The current bill amount and statutory deductions are made as under.

Bill amount	Rs.4,35,169/-
Add 18% G.S.T.	(+) Rs. 78,330/-
Up to date amount	Rs.5,13,499/-
Deduct 1% C.G.S.T.	(-) Rs. 4,352/-
Deduct 1% S.G.S.T.	(-) Rs. 4,352/-
Deduct security deposit 5.00%	(-) Rs. 21,758/-
Deduct Income tax 1.00%	(-) Rs. 4,352/-
Net payable amount	Rs.4,78,685/-

The measurements are recorded in M.B.no.73 on page No.50 to 54 & abstract are recorded in same M.B. on page No. 56 to 61 duly undersigned by society engineer. Work register agreement no.144

Submitted for sanction Rs.5,13,499/- and release of Rs.4,78,685/- (Rupees four lac seventy eigh thousand six hundred eighty five) against 1st & final bill.

Bramhankar
Engineer

Jr.Asst typist

Shinde
Dy. Engineer

Wadgaonkar
Tech. Advisor 11/5/23

for
Hon'ble Secretary

Recommended for
Sanction
Shinde

ATTESTED

V.S.
Principal
Dr. P.D.N.I. Amravati

Dye

Office of the Shri Shivaji Education Society, Amravati

Office Note

Date :- 13.03.2023

Subject:- Renovation of toilet block for ladies staff, girls toilet, nutrition lab toilet at Dr. Panjabrao Deshmukh Nursing Institute Amravati 1st and final bill.

1) Administrative approval:- Estimated cost Rs. 8,96,222/- is approved by executive council meeting no. 24, dt. 10/11/2020, vide reso. no. 34/1/2

2) Name of agency :- Shri. Ajay B. Jagtap

3) Amount of schedule B:- Rs. 8,96,222/- excluding G.S.T.

4) Work order no.:- SSES/12/960/2022, Dt. 29/3/2022

Contractor has submitted the 1st & final bill amount Rs. 5,47,344/- considering at par and adding 18% G.S.T. total comes to Rs. 6,45,866/-.

After detailed checking bill comes to 5,38,206/- and adding 18% G.S.T. 96,877/- comes to Rs. 6,35,083/-.

The current bill amount and statutory deductions are made as under.

Bill amount	Rs. 5,38,206/-
Add 18% G.S.T.	Rs. 96,877/-
Up to date amount	Rs. 6,35,083/-
Deduct 1% C.G.S.T.	(-)Rs. 5,382/-
Deduct 1% S.G.S.T.	(-)Rs. 5,382/-
Deduct security deposit 5.00%	(-)Rs. 29,910/-
Deduct Income tax 1.00%	(-)Rs. 5,382/-
Net payable amount	Rs. 5,89,027/-

The measurements are recorded in M.B. no. 73 on page No. 36 to 43 & abstract are recorded in same M.B. on page 44 to 47. duly undersigned by society engineer. Work register agreement no. 145.

Submitted for sanction Rs. 6,35,083/- and release of Rs. 5,89,027/- (Rupees five lac eighty nine thousand twenty seven) against 1st and final bill.

[Signature]
Engineer

[Signature]
Jr. Asst typist

[Signature]
Dy. Engineer

[Signature]
Tech. advisor

[Signature]
Hon'ble Secretary

[Signature]

Member of Building Committee

ATTESTED

[Signature]
Principal
Dr. P.D.N.I. Amravati



अमरावती महानगरपालिका, अमरावती

मालमत्ता कर विभाग

चेक पावती (Provisional) (आर्थिक वर्ष २०२४-२०२५)

कार्यालयीन प्रत

करांची पावती सन १ एप्रिल २०२३ ते ३१ मार्च २०२५

पावती क्र. : ४७२

पावती पुस्तक क्र. : POS२४-A१५

वार्ड क्र. : A१५ मालमत्ता क्र. : ३१९

कुना संगणक क्र. :

२२४००१३३३+AMMC२१

पत्ता : मोशी रोड अमरावती

प्राथमिक कर धारकाचे नाव श्री/श्रीमती : श्री डॉ पंजाबराव देशमुख नर्सिंग इन्स्टिट्यूट

भोगवटदाराचे नाव श्री/श्रीमती :

हस्ते :

डॉ.डी/चेक क्र. : ०८५७६७

डॉ.डी/चेक दिनांक : २८-०१-२०२५

बँकेचे नाव : Dr Panjabrao Deshmukh Urban Cooperative Bank Ltd

वसुली रक्कम रु. : ७९५,०००.०० (सूट रुपये : ०.००)

नोटीस फ्री रु. : ०.००

अग्रिम रक्कम रु. : ०.००

अग्रिम रक्कम नंतर एकूण भरणा रु. : ७९५,०००.००

अग्रिम रक्कम अक्षरी) : सात लाख पंचाणव हजार रुपये फक्त

कर लिपिकाचे नाव :- श्री. सचिन गोहर

दिनांक. २९/०१/२०२५

Printed By-Jiendra Shrivastav

नोट: १)महाराष्ट्र शासन पत्र क्रमांक १३२४/नवि २६ दिनांक ५ सप्टेंबर २०२४ बाबत पुढिल अंतिम आदेशानुसार होणाऱ्या सुधारणा व

नोट: २)महाराष्ट्र शासन पत्र क्रमांक १३२४/नवि २६ दिनांक ५ सप्टेंबर २०२४ बाबत पुढिल अंतिम आदेशानुसार होणाऱ्या सुधारणा व

महानगरपालिका अधिनियम चे कलम १५० व २६७(क) नुसार समाविष्ट होणारे कार्यालयामार्फत प्राप्त करल्यात याची.

पुढील वसुली स्वीकारण्यात येत आहे.

१)मदर चेक भरणा पावती ही संपणकीकृत असून कुप्या मूळ पावती म.न.पा संवर्धित होत कार्यालयामार्फत प्राप्त करण्यात यावी.

२)मदर चेक भरणा पावती ही संपणकीकृत असून कुप्या मूळ पावती म.न.पा संवर्धित होत कार्यालयामार्फत प्राप्त करण्यात यावी.

३)बँकेची रक्कम जमा झाले नंतर मूळ कराची संपणकीकृत पावती मिळेल.

४)मालमत्ता धारकाचे/ भोगवटदाराचे नाव हे करारानुसार नियम १२ अन्वये केवळ कर वसुली करिता मर्यादित असून यास मालकी हक्का संबंधीतल पुढावा

अथवा दस्त नमुन प्राल्हा घेणार नाही.

The payment is subjected to realisation of cheque and clearing from bank. In care of

of dishonour of cheque, legal action shall be taken as per negotiable instrument act



Scan with QR Scanner
Do not use UPI App Scanner

अमरावती महानगरपालिका, अमरावती

मालमत्ता कर विभाग

चेक पावती (Provisional) (आर्थिक वर्ष २०२४-२०२५)

करांची पावती सन १ एप्रिल २०२३ ते ३१ मार्च २०२५

आहूत प्रत

पावती पुस्तक क्र. : POS२४-A१५

वार्ड क्र. : A१५ मालमत्ता क्र. : ३१९

कुना संगणक क्र. :

२२४००१३३३+AMMC२१२

पत्ता : मोशी रोड अमरावती

प्राथमिक कर धारकाचे नाव श्री/श्रीमती : श्री डॉ पंजाबराव देशमुख नर्सिंग इन्स्टिट्यूट

भोगवटदाराचे नाव श्री/श्रीमती :

हस्ते :

डॉ.डी/चेक क्र. : ०८५७६७

डॉ.डी/चेक दिनांक : २८-०१-२०२५

बँकेचे नाव : Dr Panjabrao Deshmukh Urban Cooperative Bank

वसुली रक्कम रु. : ७९५,०००.०० (सूट रुपये : ०.००)

नोटीस फ्री रु. : ०.००

अग्रिम रक्कम रु. : ०.००

अग्रिम रक्कम नंतर एकूण भरणा रु. : ७९५,०००.००

अग्रिम रक्कम अक्षरी) : सात लाख पंचाणव हजार रुपये फक्त

कर लिपिकाचे नाव :- श्री. सचिन गोहर

दिनांक. २९/०१/२०२५

Printed By-Jiendra Shrivastav

नोट: १)महाराष्ट्र शासन पत्र क्रमांक १३२४/नवि २६ दिनांक ५ सप्टेंबर २०२४ बाबत पुढिल अंतिम आदेशानुसार होणाऱ्या सुधारणा व

नोट: २)महाराष्ट्र शासन पत्र क्रमांक १३२४/नवि २६ दिनांक ५ सप्टेंबर २०२४ बाबत पुढिल अंतिम आदेशानुसार होणाऱ्या सुधारणा व

महानगरपालिका अधिनियम चे कलम १५० व २६७(क) नुसार समाविष्ट होणारे कार्यालयामार्फत प्राप्त करल्यात याची.

पुढील वसुली स्वीकारण्यात येत आहे.

१)मदर चेक भरणा पावती ही संपणकीकृत असून कुप्या मूळ पावती म.न.पा संवर्धित होत कार्यालयामार्फत प्राप्त करण्यात यावी.

२)मदर चेक भरणा पावती ही संपणकीकृत असून कुप्या मूळ पावती म.न.पा संवर्धित होत कार्यालयामार्फत प्राप्त करण्यात यावी.

३)बँकेची रक्कम जमा झाले नंतर मूळ कराची संपणकीकृत पावती मिळेल.



४)मालमत्ता धारकाचे/ भोगवटदाराचे नाव हे करारानुसार नियम १२ अन्वये केवळ कर वसुली करिता मर्यादित असून यास मालकी हक्का संबंधीतल पुढावा

अथवा दस्त नमुन प्राल्हा घेणार नाही.

The payment is subjected to realisation of cheque and clearing from bank. In care

of dishonour of cheque, legal action shall be taken as per negotiable instrument

act Sec. 138

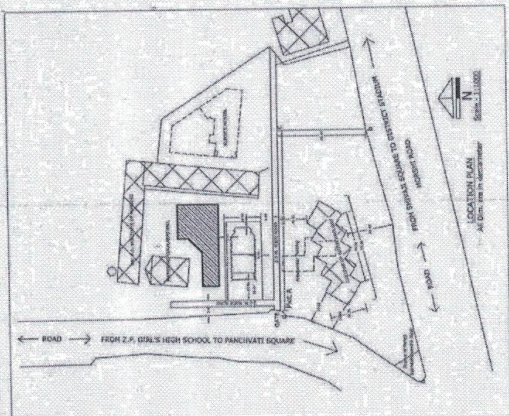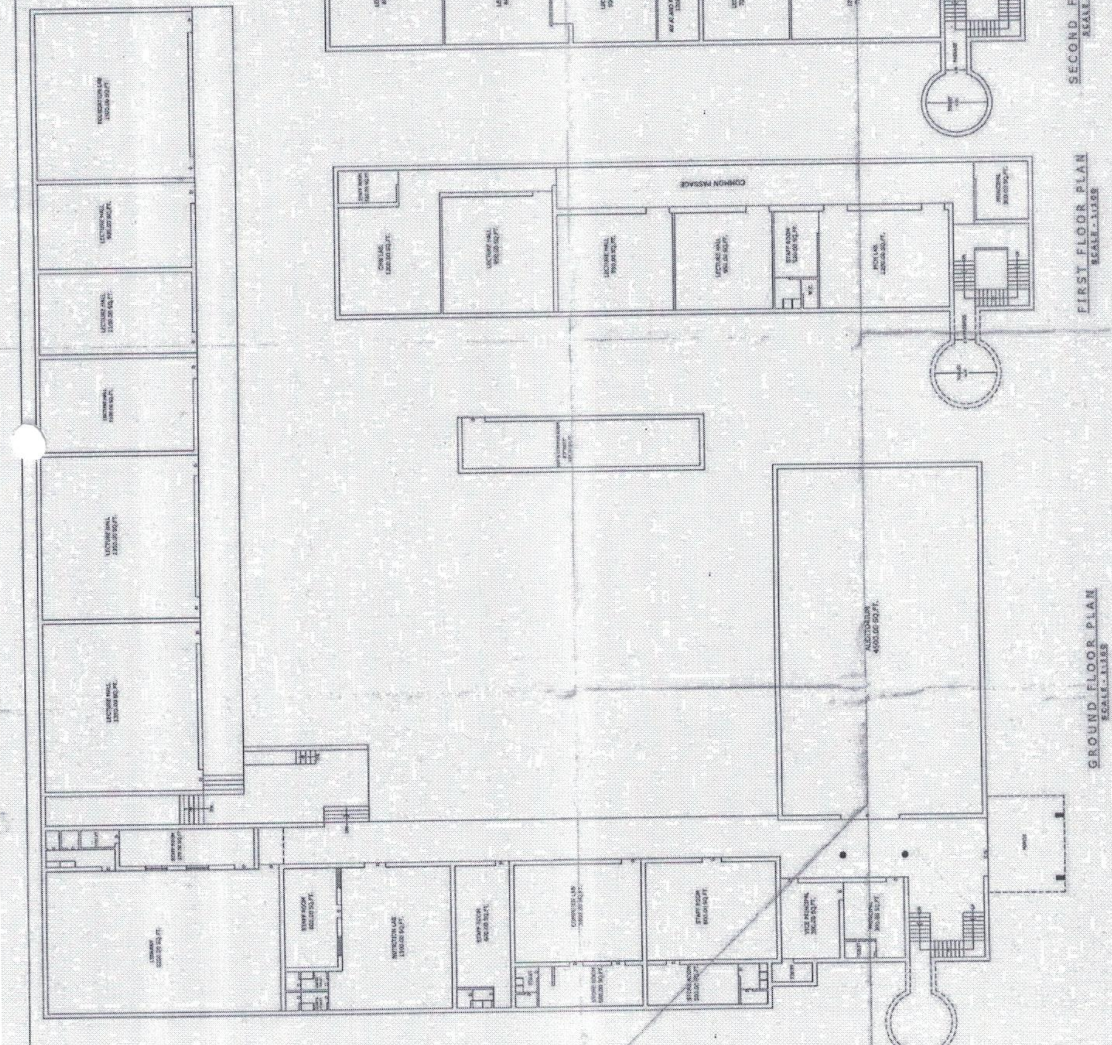

1) BUILT - UP AREA STATEMENT


A) GROUND FLOOR - 27765.00 SQ. FT.
B) FIRST FLOOR - 5147.00 SQ. FT.
C) SECOND FLOOR - 7700.00 SQ. FT.
TOTAL BUILT - UP AREA - 40612.00 SQ. FT.

2) CARPET AREA STATEMENT


A) TEACHING BLOCK - 28100.00 SQ. FT.
B) AUDITORIUM - 4000.00 SQ. FT.
C) PRACTICE COURSEWORK - 2000.00 SQ. FT.
D) TOILET BLOCK - 3000.00 SQ. FT.
TOTAL CARPET AREA - 44100.00 SQ. FT.

PLAN SHOWS THE DRAWING OF DR. PRADEEPRAO DESHMUKHI
NURSING INSTITUTE, MORSHI ROAD, AMRAVATI.


 Dr. P. D. Deshmukhi Principal	 Dr. P. D. Deshmukhi Principal	 Dr. P. D. Deshmukhi Principal
--------------------------------------	--------------------------------------	--------------------------------------

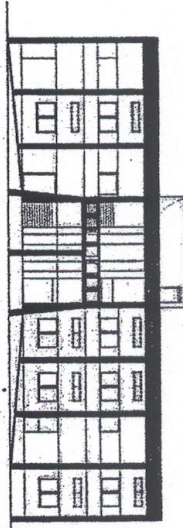


FRONT ELEVATION

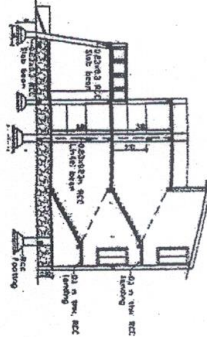


SECTION AT AA

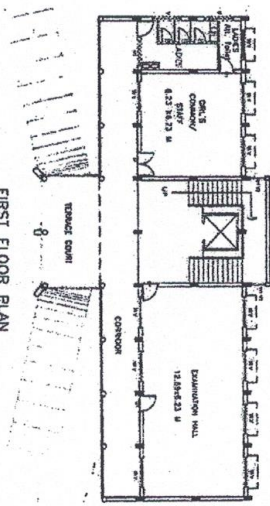


FIRST FLOOR PLAN

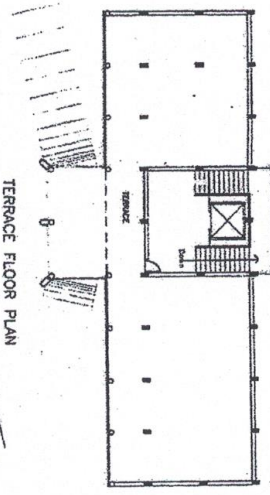

TERRACE FLOOR PLAN

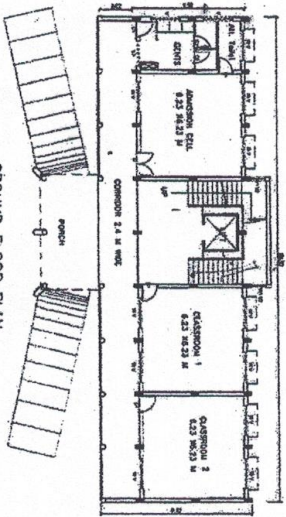

GROUND FLOOR PLAN

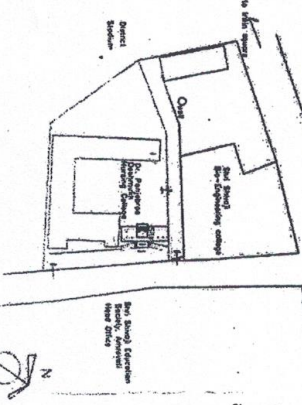

SITE LOCATION PLAN (1:1000)

Proposed CONSTRUCTION OF 11G BUILDING
AT DR. PANJABRAO DESHMUKH NURSING
COLLEGE, AMRAVATI, DIST. AMRAVATI.

TESTED
Principal
P. N. J. Amravati

SCHEDULE OF OPENING

- D 1.5 X 2.1 M DOUBLE LEAF FLUSH DOOR
- D1 1.0 X 2.1 M SINGLE LEAF FLUSH DOOR
- D2 0.75 X 2.1 M SINGLE LEAF FLUSH DOOR
- W 1.8 X 1.2 M ALUMINIUM & GLASS SLIDING WINDOW
- W1 0.9 X 1.2 M ALUMINIUM & GLASS SLIDING WINDOW
- V 1.8 X 0.45 M ALUMINIUM & GLASS VENTILATORS
- V1 1.5 X 0.45 M ALUMINIUM & GLASS SLIDING VENTILATORS
- V2 0.9 X 0.45 M ALUMINIUM & GLASS SLIDING VENTILATORS

OWNER/APPLICANT:

V.R. 19/5/22
Principal
DR. PANJABRAO DESHMUKH NURSING COLLEGE
at Amravati, Dist. Amravati
[For Secretary, SSES, Amravati]

ARCHITECT:

At. Sanjay Deshmukh
MR. N. Arch. PIA C/V/1/201/20
ARCHITECT/INTERIOR DESIGNER
70/111 PLUNDER, VILAS
30/11/2018
At. Sanjay Deshmukh March, PIA
SHILPKAR DESIGN & PLANNING CONSULTANCY
Christ colony camp, Amravati.
M.No. 985079189/185305 18431


PROPOSED
EXISTING



PLANE TABLE SHOWING TOPOGRAPHICAL SURVEY AT DR.PANJABRAO DESHMUKH NURSING INSTITUTE AMRAVATI AT-SHEET NO. 1



ACTUAL SURVEY AREA IN SQ.M. 10252.775 (2.5 ACRE)
 CONSTRUCTED AREA : COLLEGE BUILDING :
 SQ.M. 3248.563 (34967.532 SQ.FT)
 HOSTEL BUILDING : IN SQ.M. 1487.068 (16006.80 SQ.FT.)
 ACTUAL SURVEY -
 AREA IN SQ.M. 10252.775 (2.5 ACRE)

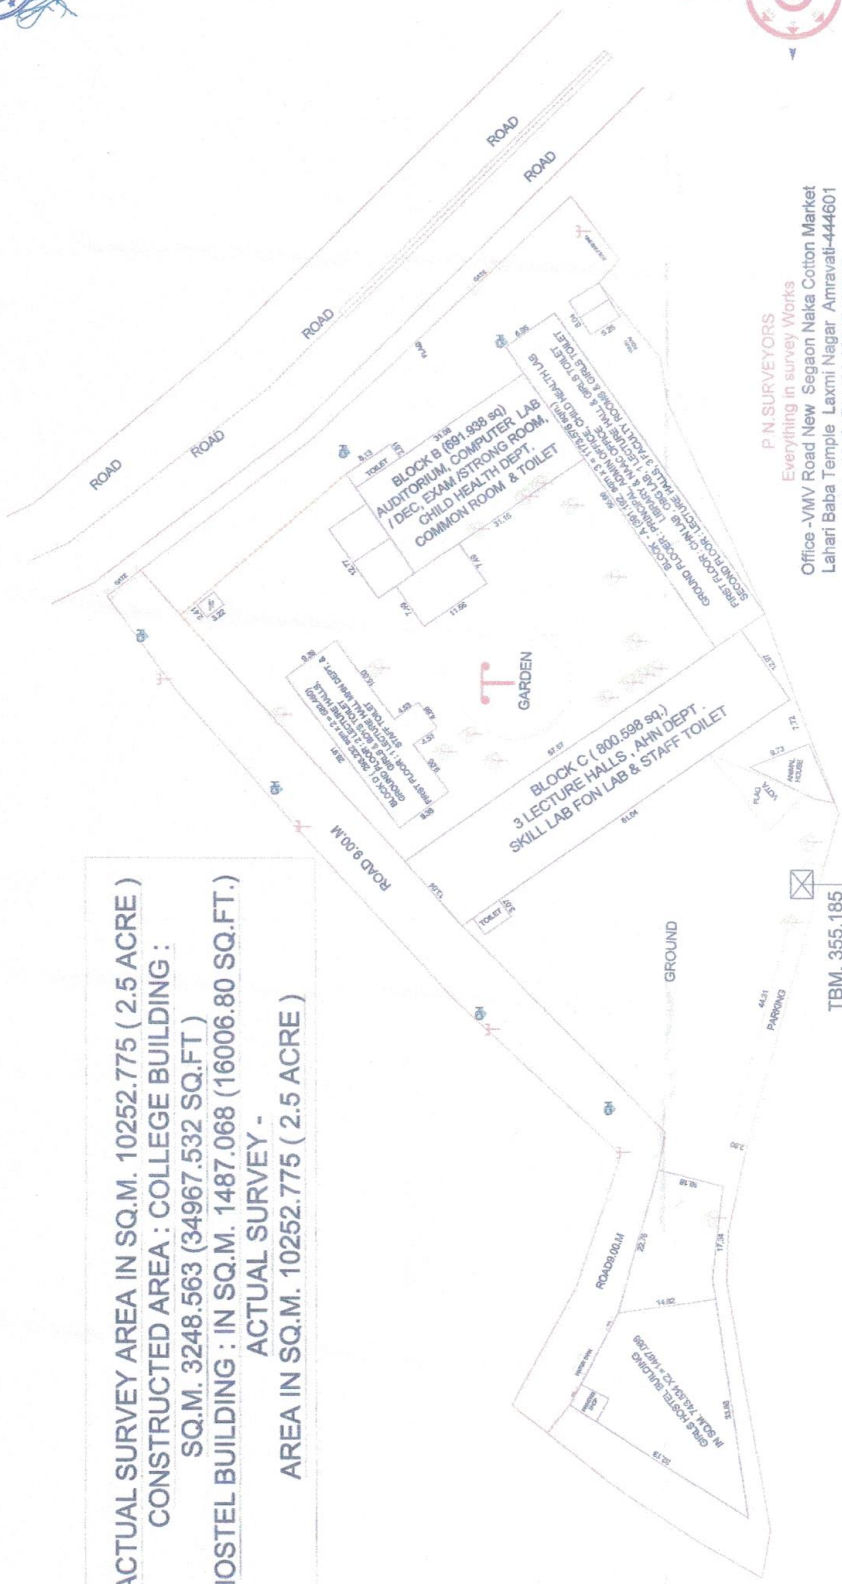

P.N.SURVEYORS
 Everything in survey Works
 Office -VMV Road New Segaon Naka Colton Market
 Lahari Baba Temple Laxmi Nagar Amravati-444601
 Mob : 09421714498 09645461917
 pnsurveyamravati@gmail.com

JOB.NO.901

SCALE :1:500



Horizon Construction

Er. Kaustabh R. Raut B.E.(Civil)

M: 9096460150

Date: / / 2025

BUILDING MEASUREMENT.1.1.25

Particulars		Available pace area (In Sq. ft)	INC Norms: Required space In Sq. ft according to intake of seats				
			ANM (40)	GNM (40-60)	B. Sc. (60)	PB B. Sc. (40-60)	M. Sc.
Lecture Hall	I Yr. ANM	855	720	-	-	-	-
	II Yr. ANM	855	720	-	-	-	-
	I Yr. GNM	1150	-	900	-	-	-
	II Yr. GNM	1150	-	900	-	-	-
	III Yr. GNM	988	-	900	-	-	-
	I Yr. B. Sc.	1326	-	-	900	-	-
	II Yr. B. Sc.	1326	-	-	900	-	-
	III Yr. B. Sc.	1156	-	-	900	-	-
	IV Yr. B. Sc.	1156	-	-	900	-	-
	I Yr. PB B. Sc.	920	-	-	-	900	-
	II Yr. PB B. Sc.	920	-	-	-	900	-
	I Yr. M. Sc.	645	-	-	-	-	-
	II Yr. M. Sc.	687	-	-	-	-	-
	PG speciality class room	650	-	-	-	-	-
Clinical skill Labs	FON & AHN Lab	1355	-	-	1600	-	-
	Skill lab	879	-	900	-	-	-
	C.H.N & Nutrition Lab	1735	-	-	1200	-	-
	M.C.H Lab	684	-	-	-	-	-
	OBG Lab	1050	-	-	900	-	-
	Child health Lab	865	-	-	900	-	-
	Preclinical science Lab	855	-	-	900	-	-
	Computer Lab	1650	-	-	1500	-	-
Faculty	Principal office	289	-	-	300	-	-
	Vice-Principal	150	-	-	200	-	-
	Faculty Room	4116	-	-	2400	-	-
	One room for each HOD	850	-	-	1000	-	-
Administrativ e office	Admin office	350	-	-	-	-	-
	Clerical staff room	865	-	-	800	-	-
	Record Room	489	-	-	-	-	-
	NAAC Office	150	-	-	-	-	-
Library		3882	-	-	2300	-	-
Multi- purpose hall /Auditorium		5381	-	-	3000	-	-
Others	Exam Dept./ DEC	302	-	-	-	-	-

	Av aids room	-	-	-	600	-	-
	Store room	201	-	-	-	-	-
	Common room for female	846	-	-	1000	-	-
	Common room for male	355					
	Sports Room	100	-	-	-	-	-
	Security Room	75	-	-	-	-	-
	Toilets	1366	-	-	1000	-	-
	Passage	4500					
	Total	47124					

Note – Above document prepared as per given information

Kaustubh
 Rajendra
 Raut

Digitally signed by
 Kaustubh Rajendra
 Raut
 Date: 2025.02.02
 13:24:24 +05'30'

HORIZON CONSTRUCTION
Er. KAUSTUBH RAUT, AMT